
BRICK BOARD BB-13 / SYSTEM DETAILS


Typical wall build-up

Ventilated brick-slip façade on a galvanised steel substructure — horizontal section, vertical section, front view


01

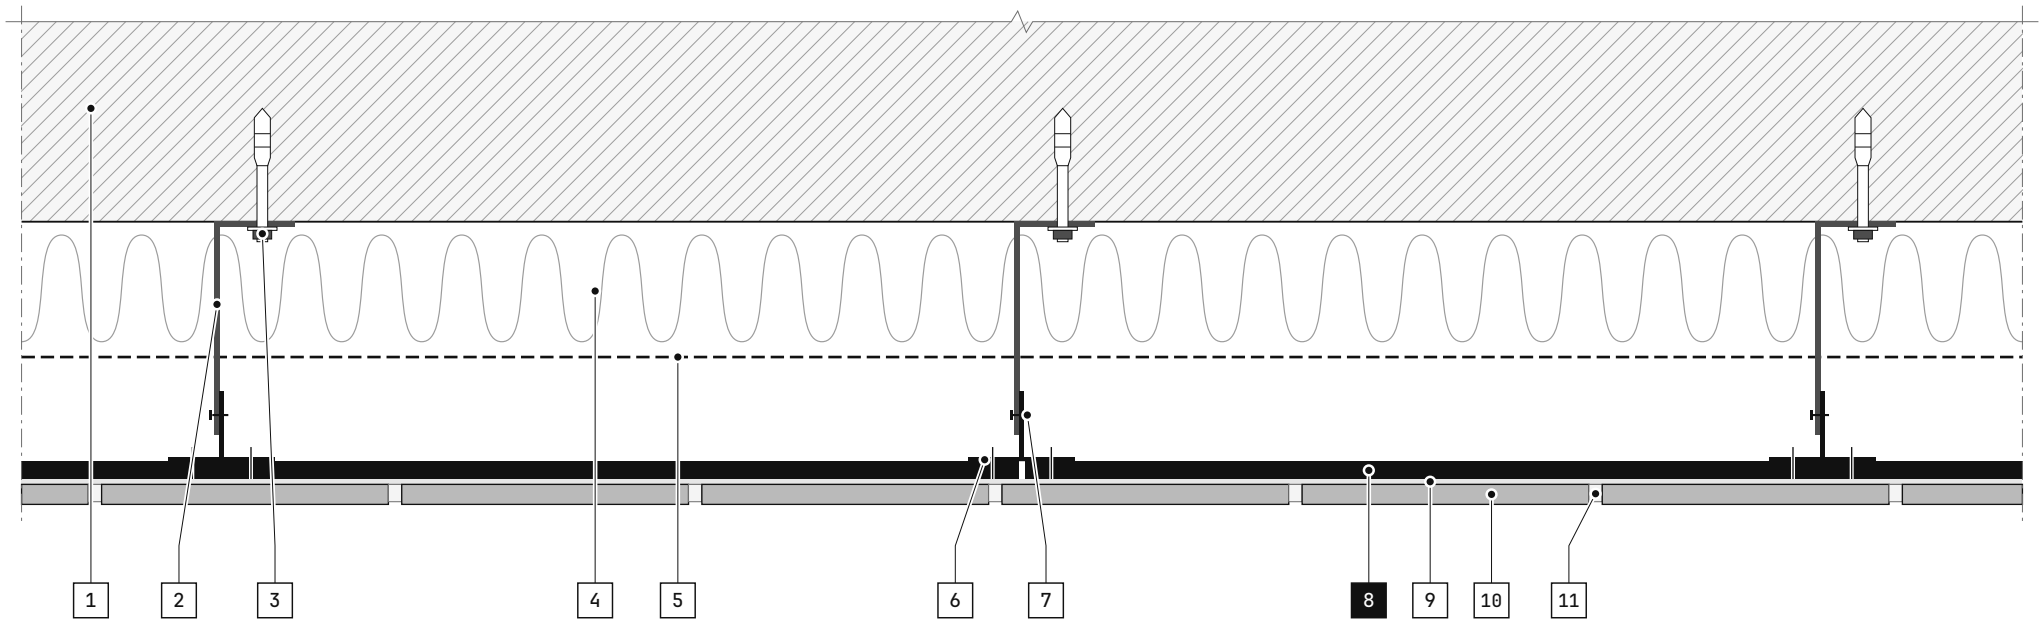

A HORIZONTAL SECTION / PLAN — NOT TO SCALE

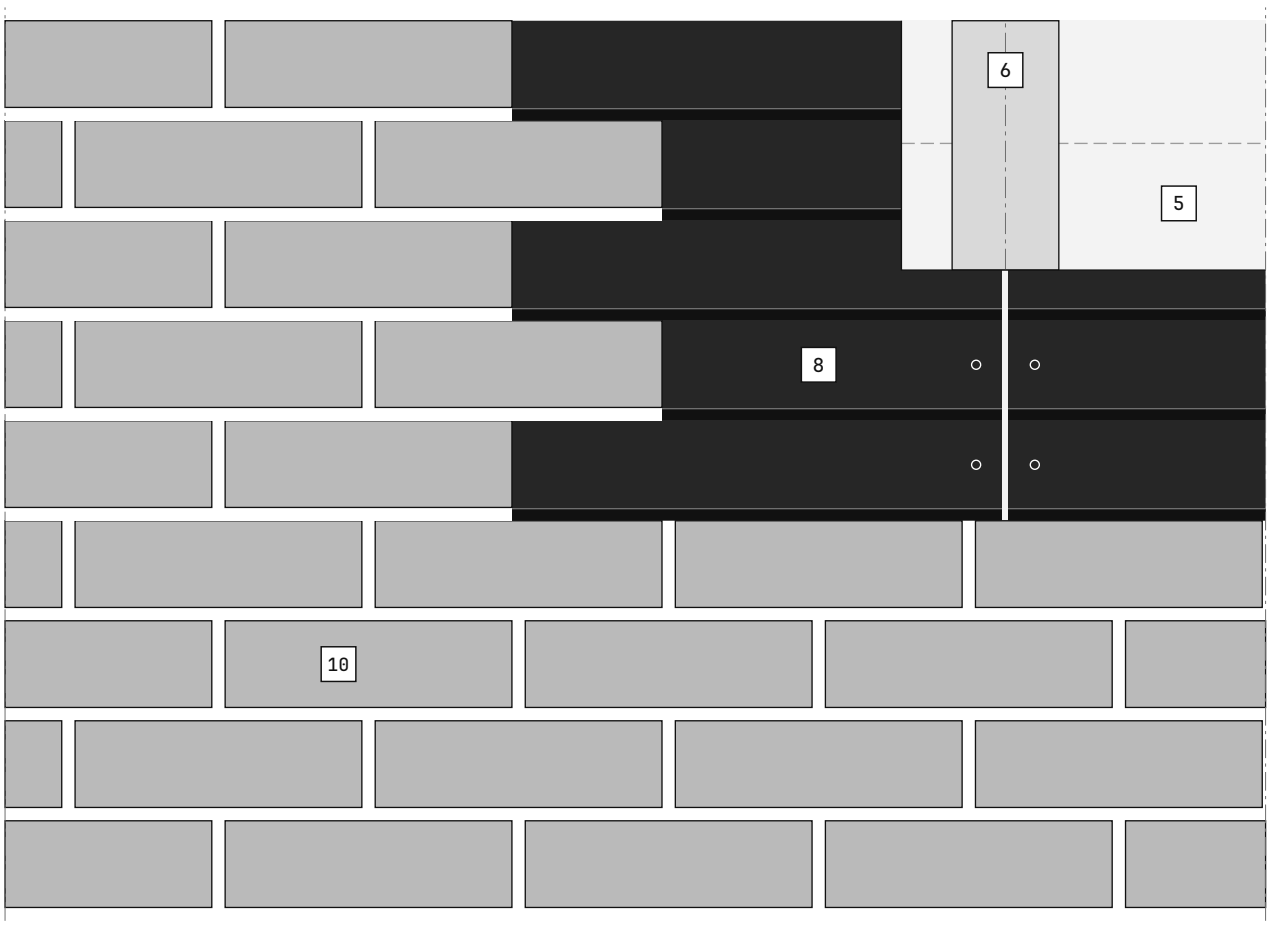

C FRONT VIEW / LAYERS CUT AWAY — NOT TO SCALE

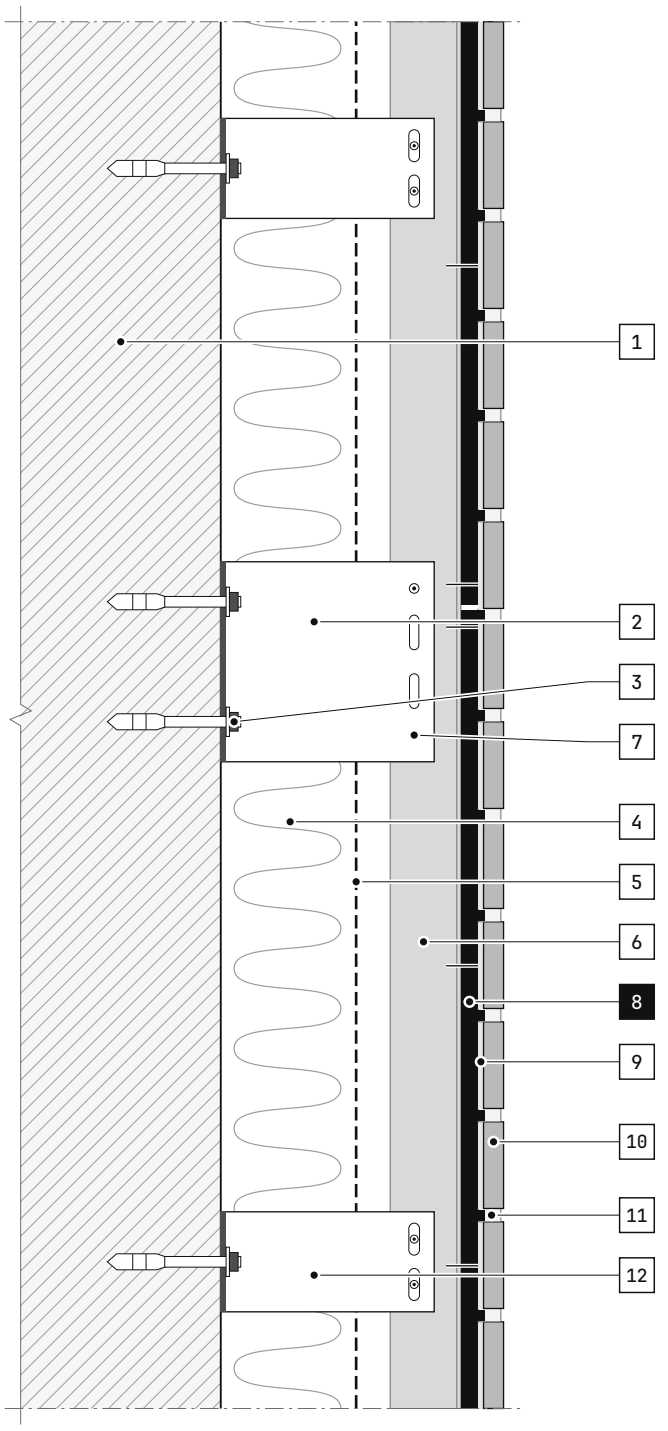

B VERTICAL SECTION — NOT TO SCALE

COMPONENTS

1	Wall (substrate)	7	Rivet
2	Wall bracket, galvanised steel (fixed point)	8	**FEBENG Brick Board BB-13**
3	Wall anchor / plug	9	Adhesive mortar
4	Thermal insulation	10	Brick slips
5	Breathable water-resistive membrane	11	Joint sealant, PU-based
6	Vertical support profile, galvanised steel	12	Steel bracket / angle (sliding point)

MATERIAL KEY

- FEBENG Brick Board
- Steel, cut
- Brick slips
- Insulation
- Adhesive mortar
- Wall

febeng
engineering solutions

Carbonfib BV
Veilmeesterweg 22 · 1187 ZW Amstelveen
The Netherlands
www.febeng.com · info@febeng.com

PRODUCT
FEBENG Brick Board BB-13

DRAWING
01 Typical wall build-up

DOCUMENT NO.
FEB-DET-BB-01

REVISION
02 · October 2026

SHEET
1 / 2

SCALE
Not to scale


NOTE
Schematic details for guidance only, not to scale. The substructure, anchors, fixings, insulation, adhesive and jointing materials must be selected and designed for each project by a qualified engineer, in line with local building regulations and the component manufacturers' instructions. Windows and adjoining construction are shown for reference only. Product data: see Technical Data Sheet FEB-TDS-BB-01.

BRICK BOARD BB-13 / SYSTEM DETAILS

Window connections


Reveal, sill and head junctions — horizontal section at the jamb, vertical sections at sill and head

02

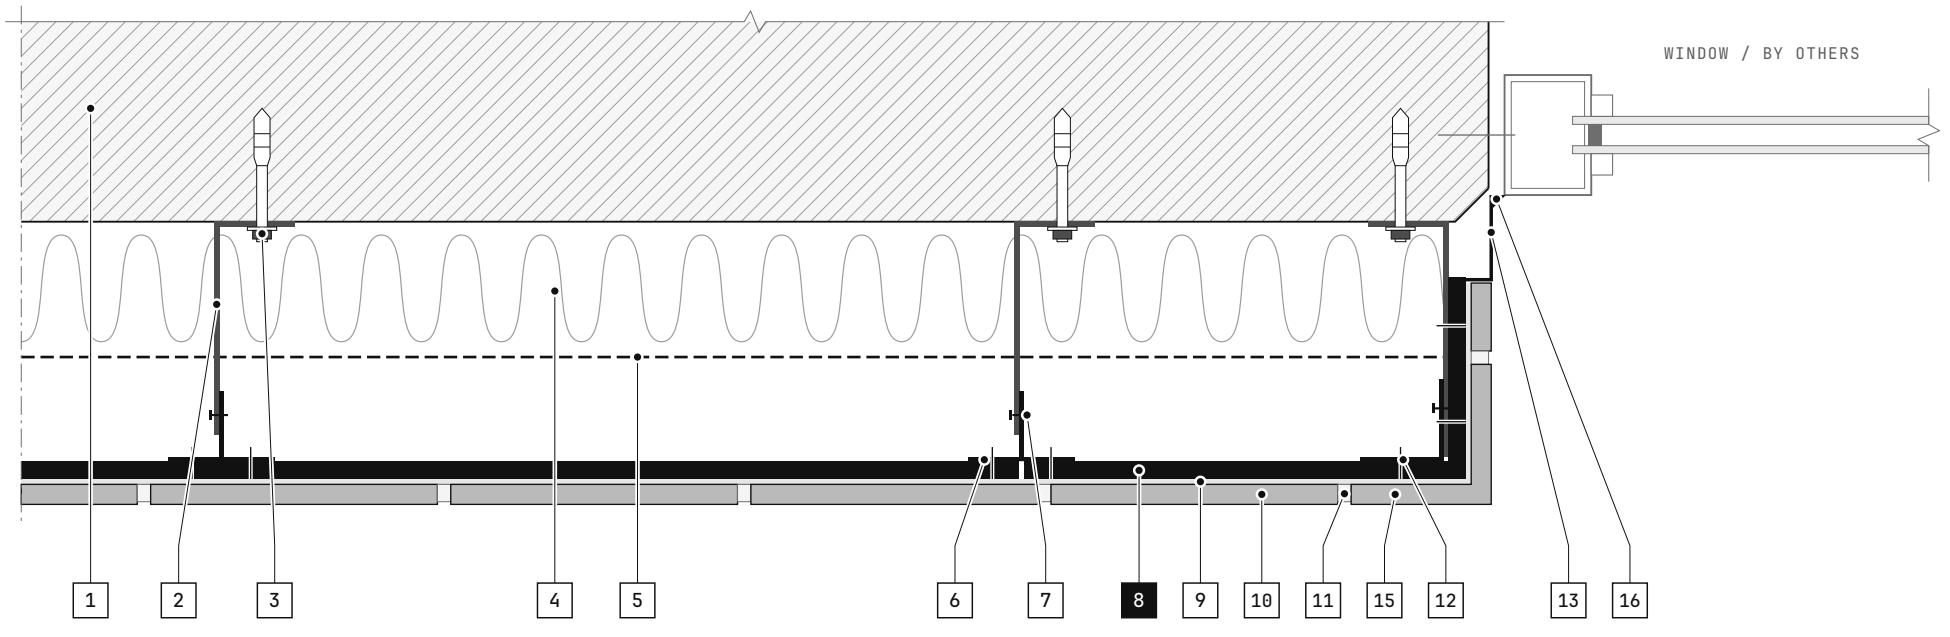


D WINDOW JAMB / HORIZONTAL SECTION

NOT TO SCALE

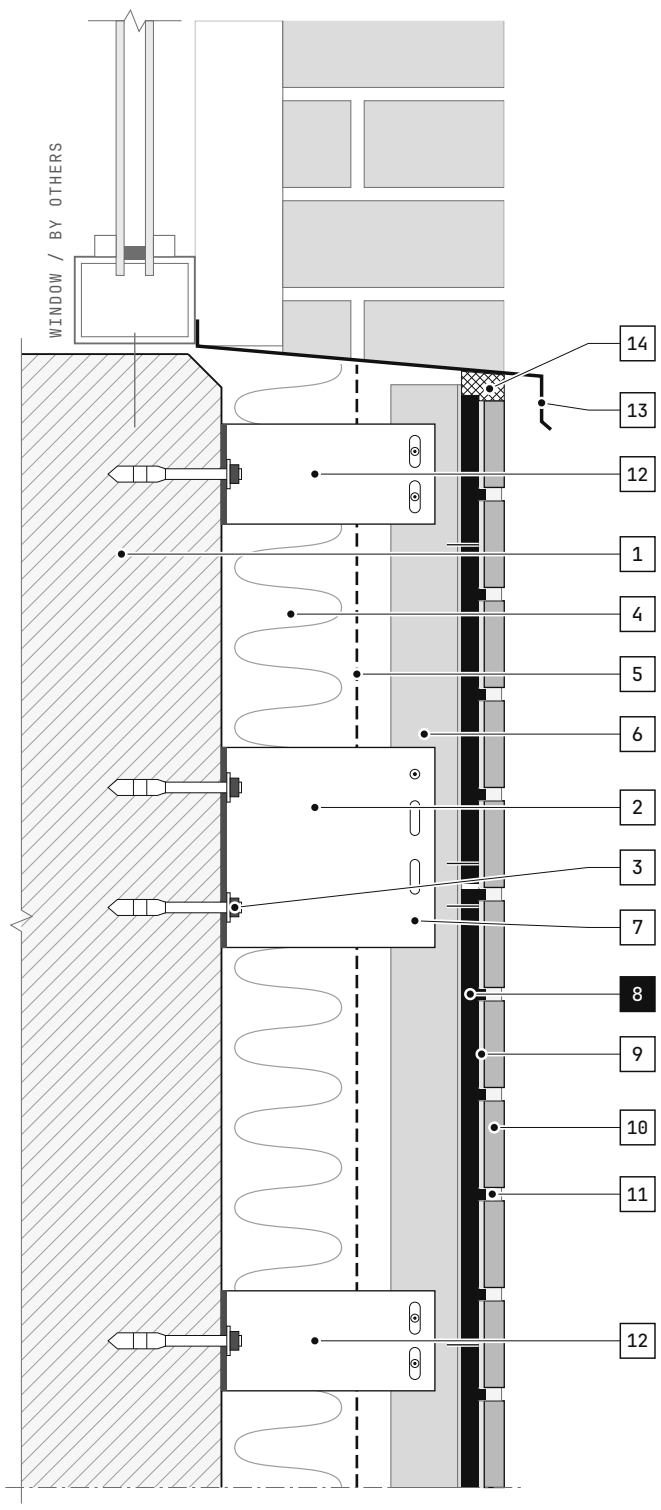

E WINDOW SILL / VERTICAL SECTION

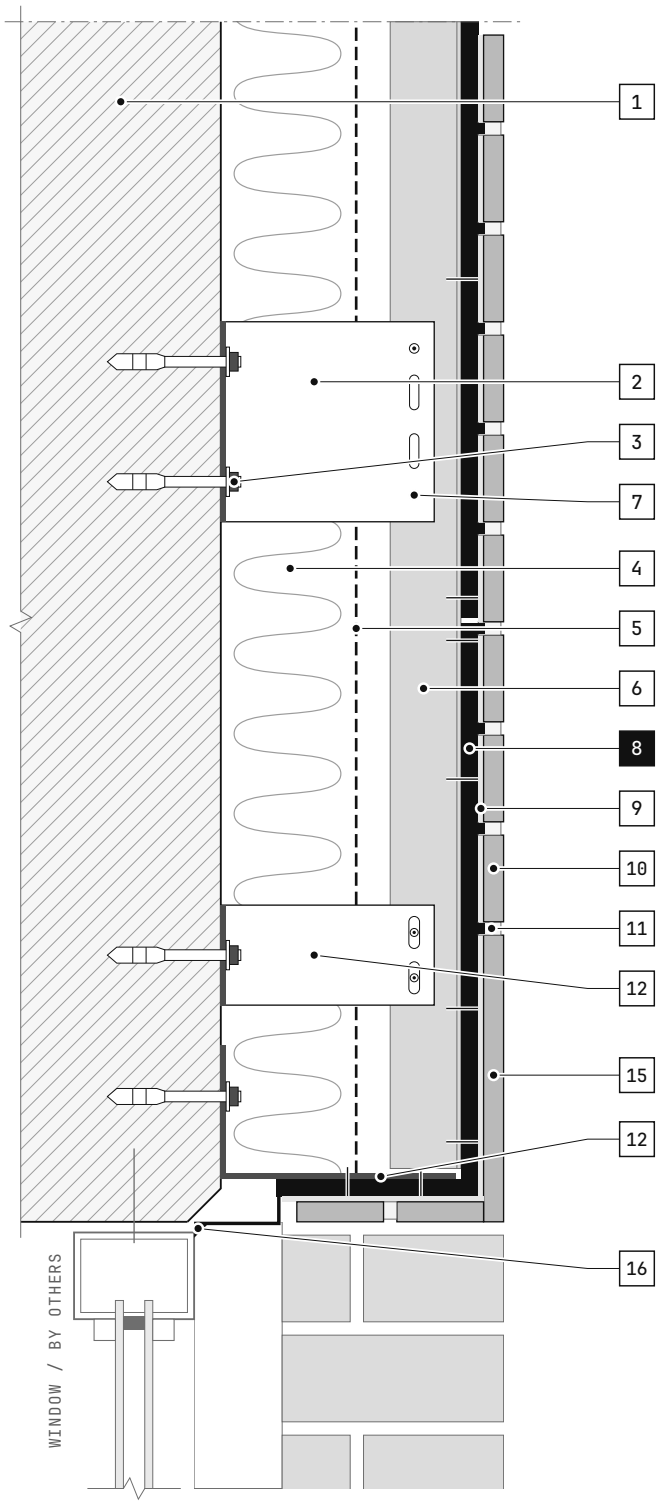

F WINDOW HEAD / VERTICAL SECTION

COMPONENTS

1	Wall (substrate)
2	Wall bracket, galvanised steel (fixed point)
3	Wall anchor / plug
4	Thermal insulation
5	Breathable water-resistive membrane
6	Vertical support profile, galvanised steel
7	Rivet
8	**FEBENG Brick Board BB-13**
9	Adhesive mortar
10	Brick slips
11	Joint sealant, PU-based
12	Steel bracket / angle (sliding point)
13	Aluminium sill profile
14	Compressible sealing tape
15	Brick slip, corner / edge piece
16	Silicone sealant

MATERIAL KEY

- FEBENG Brick Board
- Brick slips
- Adhesive mortar
- Steel, cut
- Insulation
- Wall

febeng
engineering solutions

Carbonfib BV
Veilmeesterweg 22 · 1187 ZW Amstelveen
The Netherlands
www.febeng.com · info@febeng.com

PRODUCT
FEBENG Brick Board BB-13

DRAWING
02 Window connections

DOCUMENT NO.
FEB-DET-BB-01

REVISION
02 · October 2026

SHEET
2 / 2

SCALE
Not to scale

NOTE
Schematic details for guidance only, not to scale. The substructure, anchors, fixings, insulation, adhesive and jointing materials must be selected and designed for each project by a qualified engineer, in line with local building regulations and the component manufacturers' instructions. Windows and adjoining construction are shown for reference only. Product data: see Technical Data Sheet FEB-TDS-BB-01.